Improvements to roads and drains of BB Nagara in ward no. 8 kodigehalli

First and Part Bill

Key Map

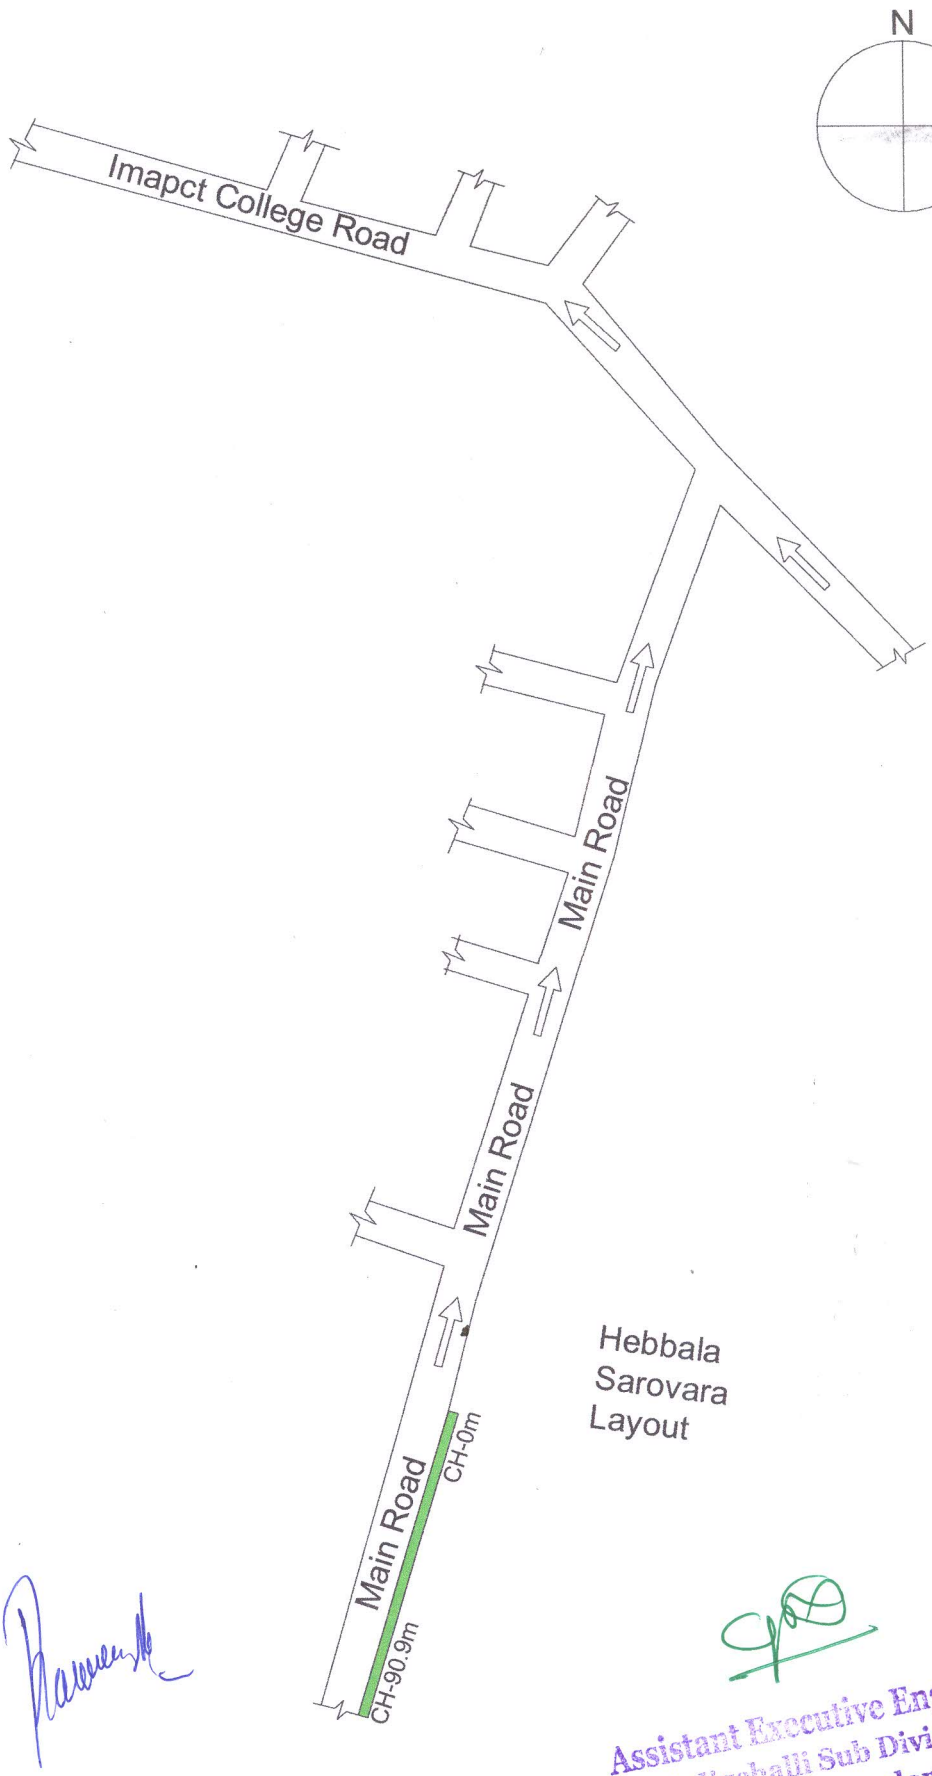

Assistant Executive Engineer
Kodigehalli Sub Division
BBMP, Bangalore

NOTES:-	INDEX
1) Do Not Scale The Drawings 2) All Dimensions Are In meters	CC Drain

PROJECT	Improvements to roads and drains of BB Nagara in ward no. 8 kodigehalli
CLIENT	BBMP

RUDRAPRASAD CONSULTANTS
STRUCTURAL ENGINEERS, ARCHITECTS
& PROJECT MANAGEMENT CONSULTANTS
No. 3 7th MAIN,
MALLESWARAM BANGALORE-560003
Ph : 23444601
Mob : 91-9448227083,91-9972924526
E-mail: rudraprasad3@rediffmail.com
Web: www.orkengineers.com